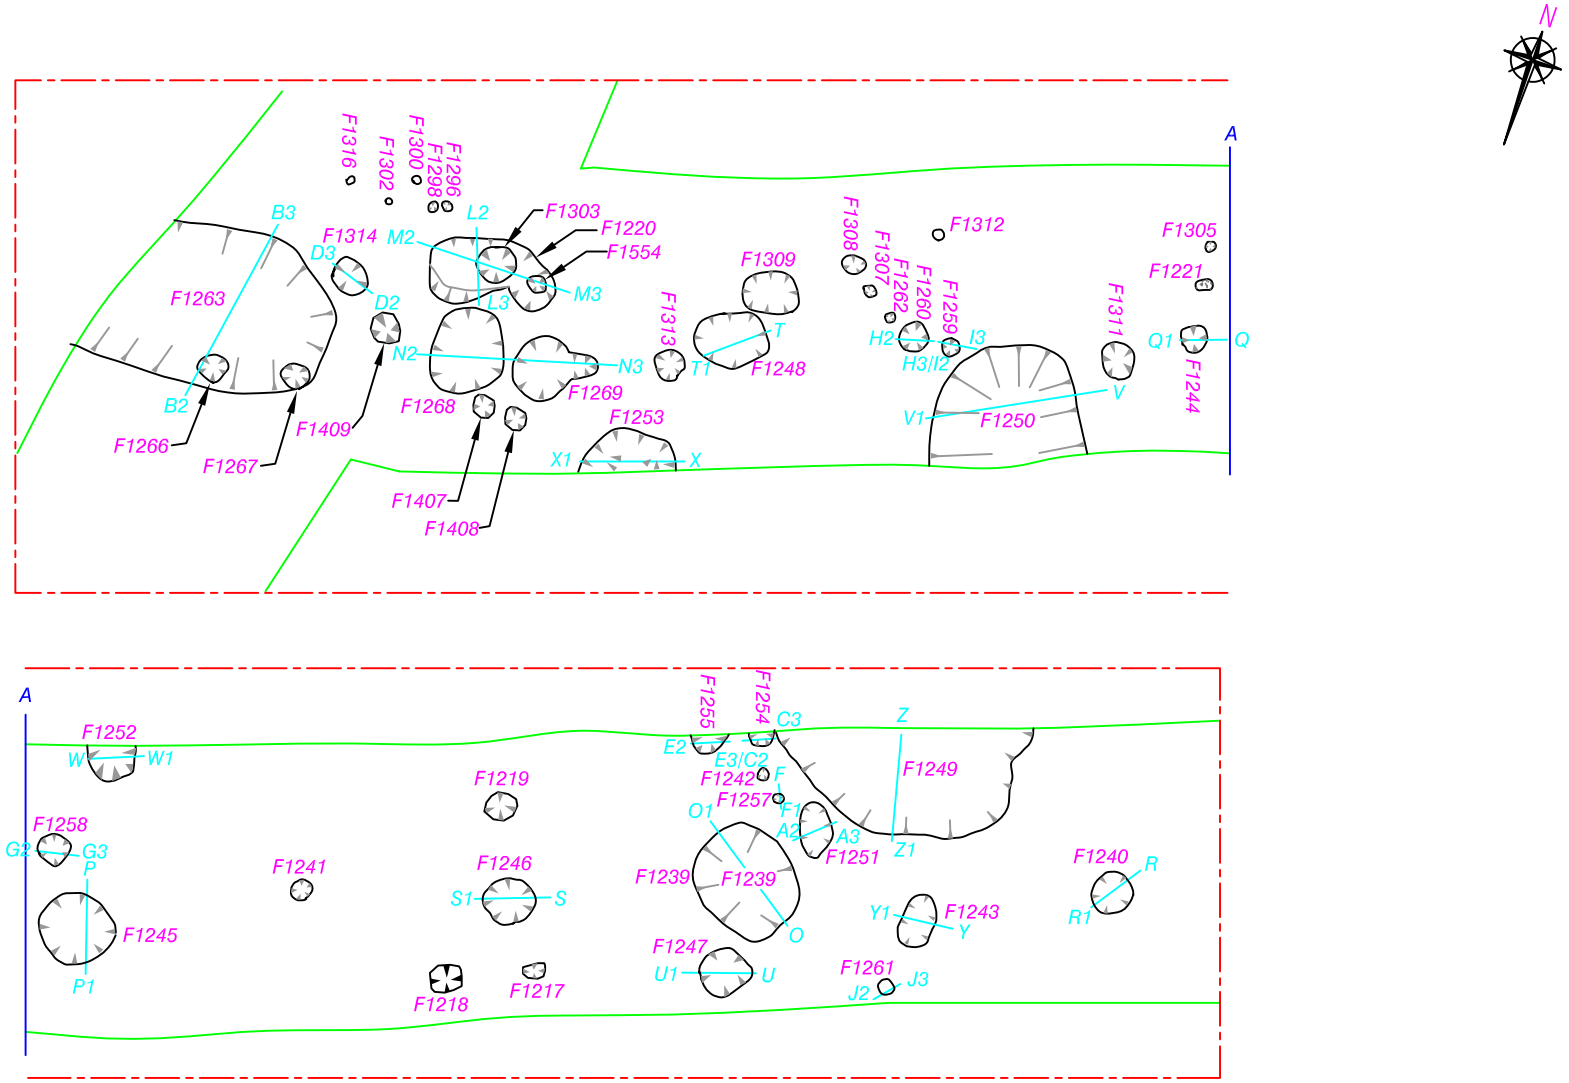

2 metres

Archaeological Consultancy Services Ltd. Unit 21, Boyne Business Park, Greenhills, Drogheda, Co. Louth	Site: Woodstown 6, N25 Waterford Bypass, Co. Waterford	Scale: 1: 50 A4
		Date: 23 Sept 03
	Issued for: Archaeological Assessment	Origin: A.C.S. Ltd.
	Client: Waterford City Council	Drawing no.: 02_02_C606

Figure 15: Trench 83: Detail of excavated features